ALL DIMENSIONS ARE TO BE CHECKED ON SITE
SCALED DIMENSIONS ARE NOT TO BE USED

PROPOSALS ARE SUBJECT TO SITE SURVEY
AND STATUTORY APPROVALS

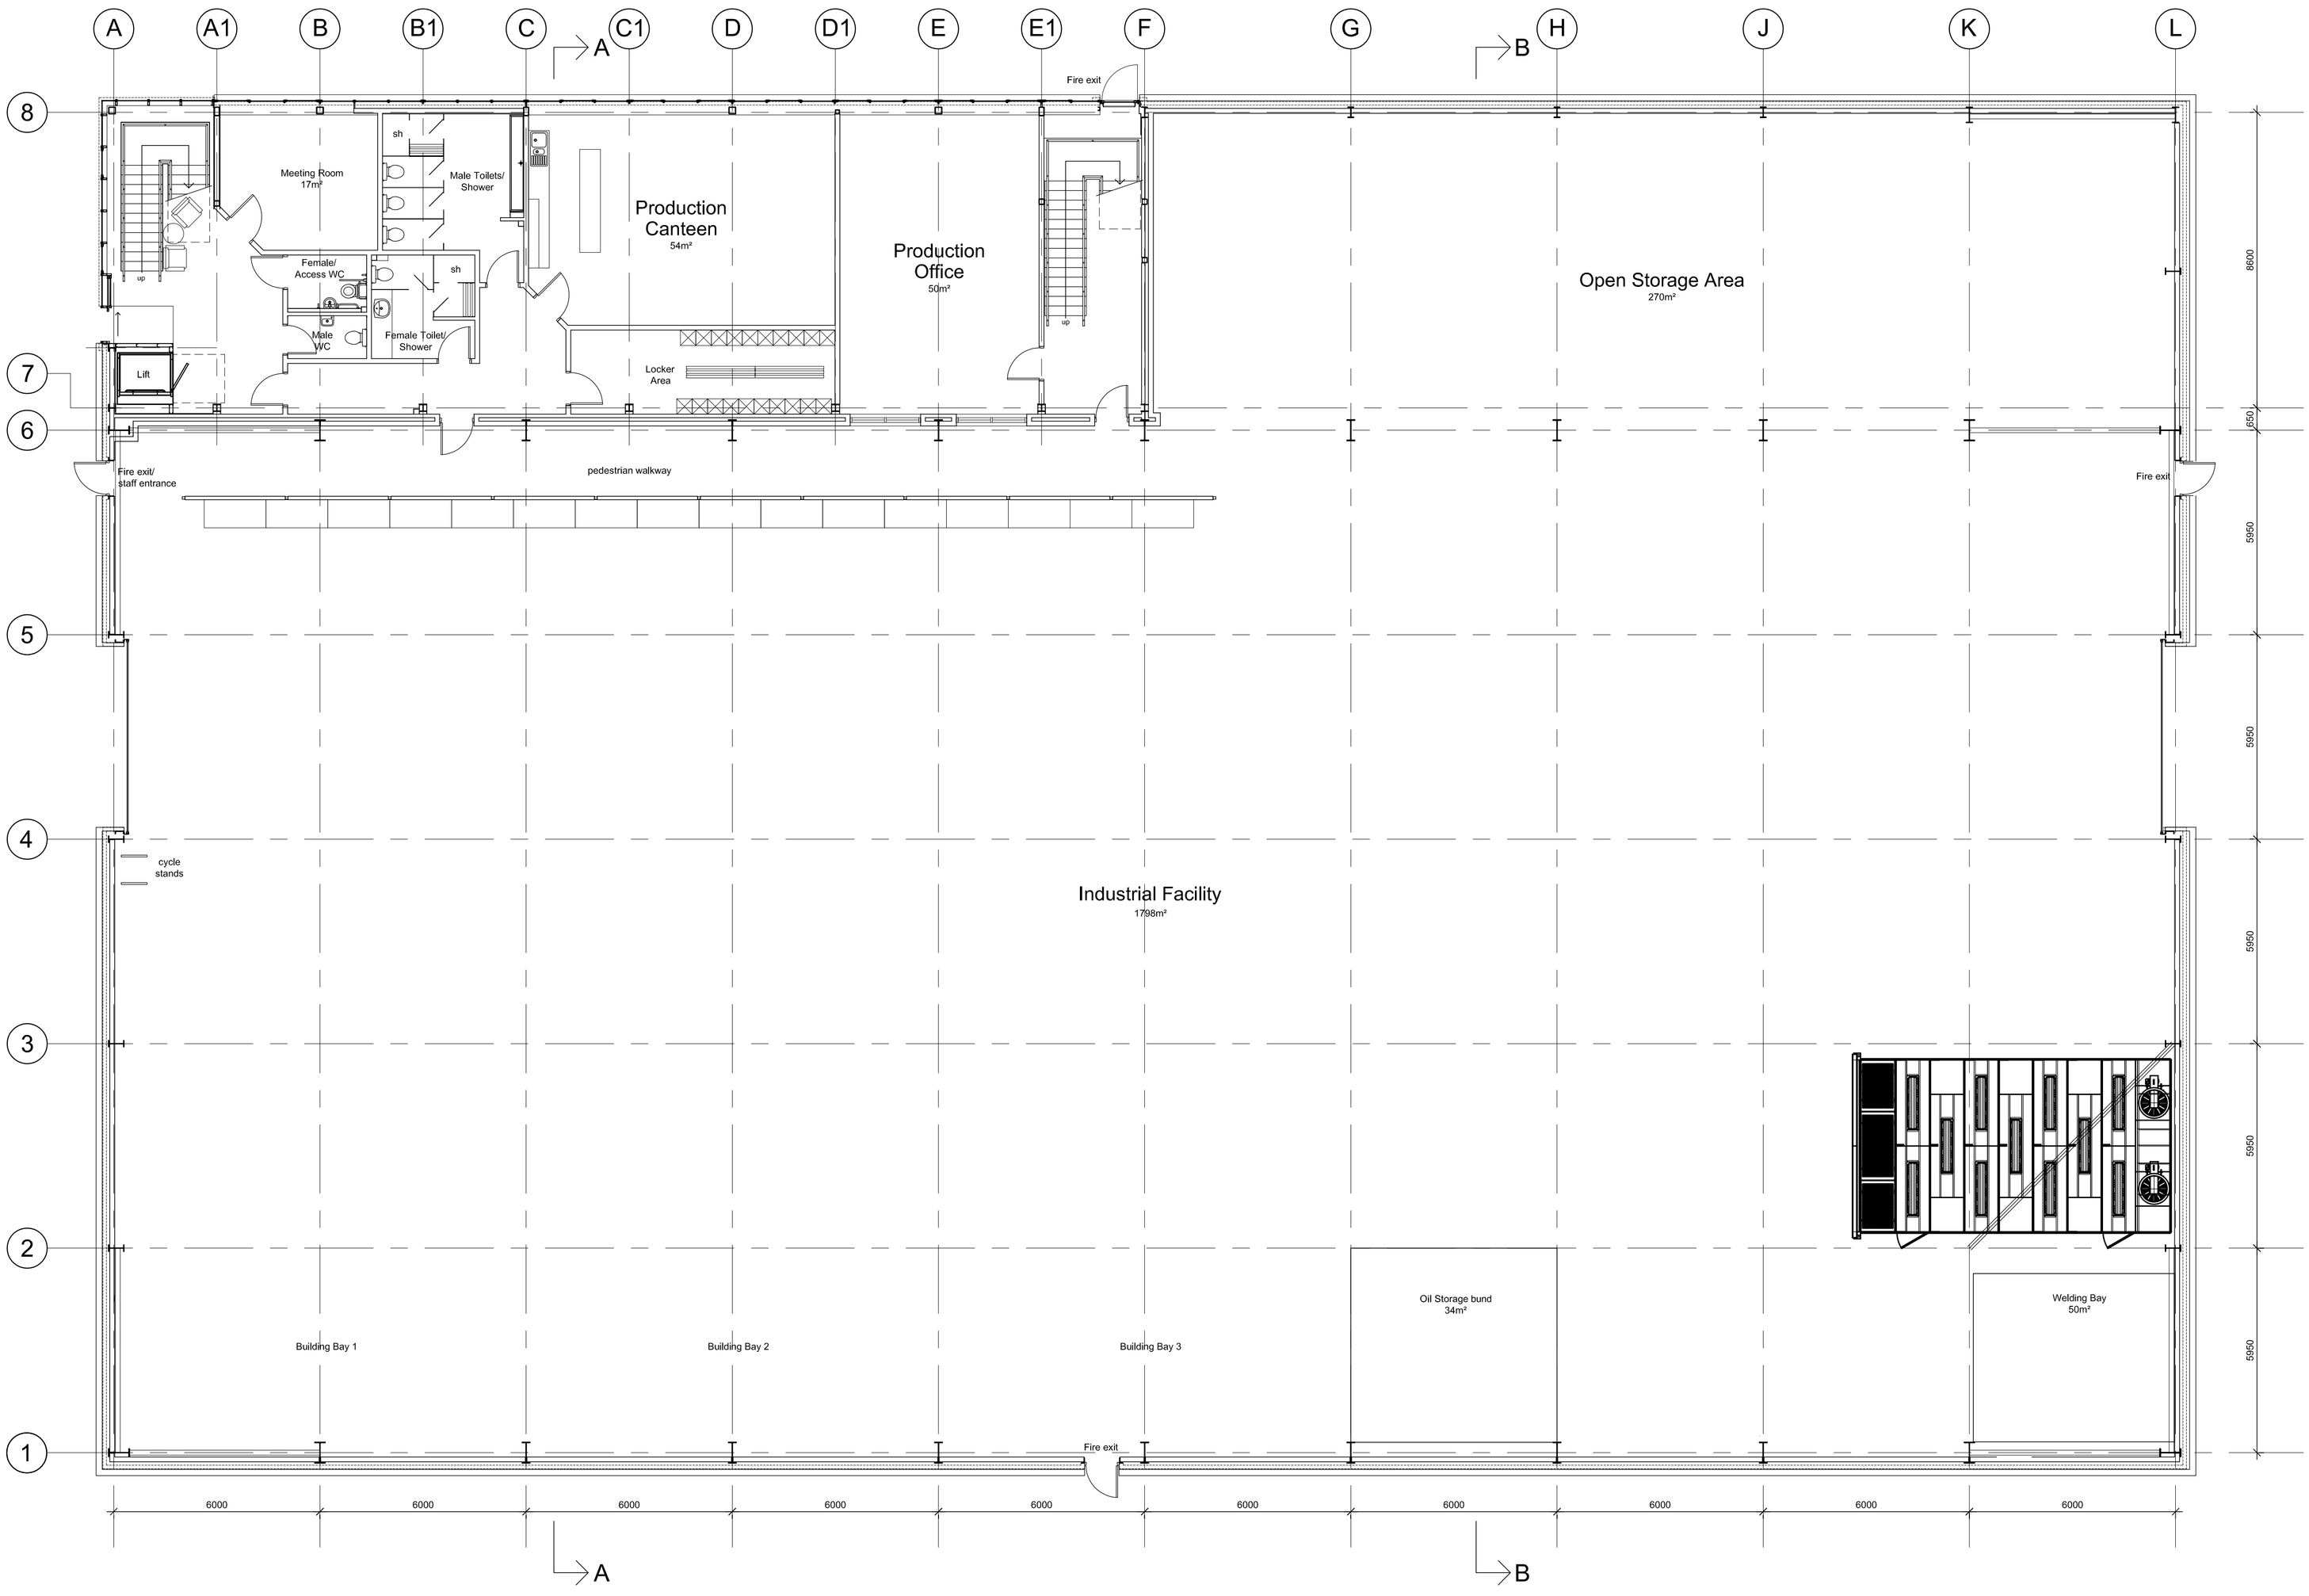

1:100 Scale in m. 0 1 2 3 4 5

R1 SGK 10.04.14 Record issue.
C1 SGK 21.10.13 Construction Issue
P8 SGK 22.07.13 Stores area omitted and areas adjusted accordingly.
P7 SGK 27.06.13 Stores layout revised.
P6 SGK 15.04.13 Cavity wall indicated between Office and Factory.
P5 SGK 11.04.13 Entrance, meeting room and toilet areas revised.
P4 SGK 09.04.13 Layout updated following Client meeting.
P3 SGK 18.09.12 Office core handed.
P2 SGK 26.06.12 Additional bay added between grid lines 2 and 3.

RECORD

ian Belsham Associates
Chartered Architects

Keel Row 4
The Watermark
Gateshead
NE11 9SZ

Tel. 0191 461 1411
Fax. 0191 460 5223
architects@belsham.com

Proposed Industrial Facility
Neptune Yard
Walker

Ground Floor Plan as Proposed

Shepherd Offshore Ltd
Offshore Technology Park
Nelson Road, Walker
Newcastle upon Tyne

DRAWN	SCALE	DATE
SGK	1:100 @A1	12.06.12
CHECK SGK		

1134/Drawings/Unit Plan

THIS DRAWING IS COPYRIGHT

1134	(0)01	R1