EXISTING GROUND FLOOR PLAN

NO DIMENSIONS TO BE SCALED FROM THIS DRAWING

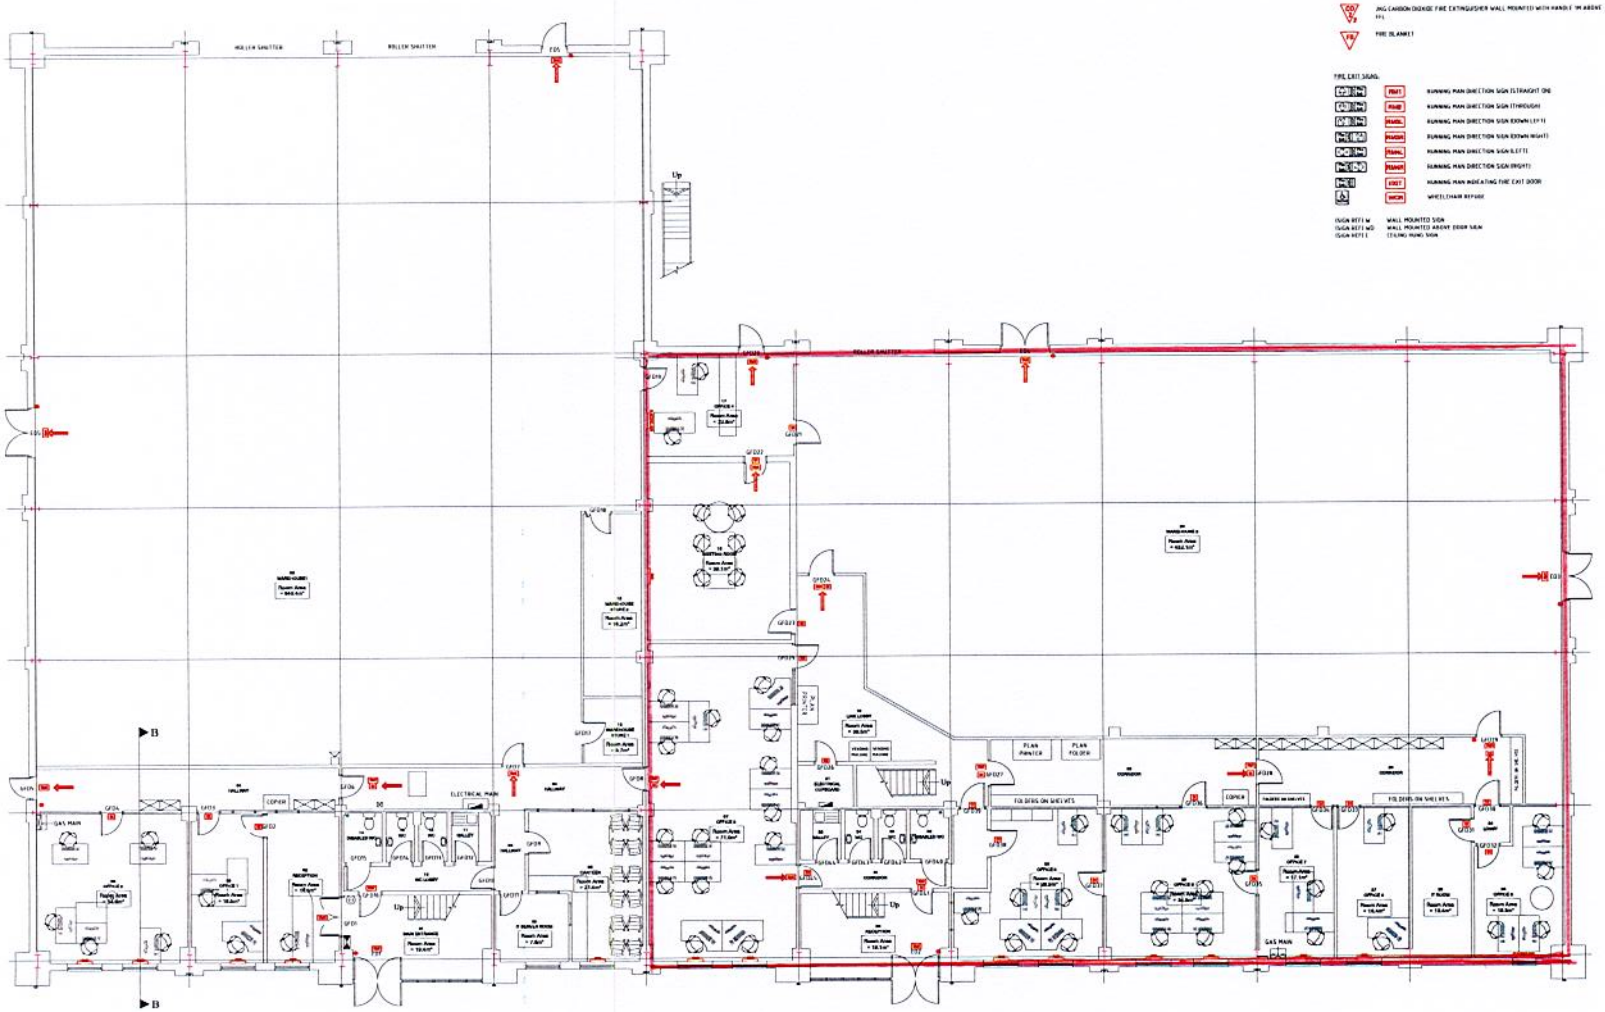

KEY

INCOMING ELECTRICS

INCOMING GAS

SIGNAGE

SIGN TO READ "FIRE DOOR KEEP SHUT"

SIGN TO READ "FIRE DOOR KEEP LOCKED SHUT"

SIGN TO READ "FIRE EXIT KEEP CLEAR" ON OUTSIDE OF DOOR

SIGN TO READ "AUTOMATIC FIRE DOOR KEEP CLEAR"

FIRE ACTION PROCEDURE NOTICE WHICH DEALS WITH DISCOVERY OF FIRE, HEARING ALARM, EVACUATION AND ROLL CALL

DIRECTION ARROW FOR FIRE EXIT SIGN

BREAK GLASS CALL POINT - REFER TO ELECTRICAL & MECHANICAL ENGINEERS DETAILS

EXIT HORIZONTAL

EXIT DOWNWARDS

FIRE FIGHTING EQUIPMENT:

6 LITRE SPRAY FOAM FIRE EXTINGUISHER WALL MOUNTED WITH HANDLE 1M ABOVE FFL

2KG CARBON DIOXIDE FIRE EXTINGUISHER WALL MOUNTED WITH HANDLE 1M ABOVE FFL

FIRE BLANKET

FIRE EXIT SIGNS:

RUNNING MAN DIRECTION SIGN (STRAIGHT ON)

RUNNING MAN DIRECTION SIGN (THROUGH)

RUNNING MAN DIRECTION SIGN (DOWN LEFT)

RUNNING MAN DIRECTION SIGN (DOWN RIGHT)

RUNNING MAN DIRECTION SIGN (LEFT)

RUNNING MAN DIRECTION SIGN (RIGHT)

RUNNING MAN INDICATING FIRE EXIT DOOR

WHEELCHAIR REFUGE

(SIGN REF) M — WALL MOUNTED SIGN

(SIGN REF) WD — WALL MOUNTED ABOVE DOOR SIGN

(SIGN REF) C — CEILING HUNG SIGN

NUMBER	ROOM NAME	ROOM AREA	OCCUPANCY
01	ENTRANCE	20m²	N/A
02	RECEPTION	17m²	1 PERSON
03	OFFICE 1	17m²	2 PEOPLE
04	HALLWAY	N/A	N/A
05	OFFICE 2	35m²	5 PEOPLE
06	WAREHOUSE 1	640m²	10 PEOPLE+
07	OFFICE 3	71m²	14 PEOPLE
08	CANTEEN	21m²	12 PEOPLE
09	SERVER ROOM	8m²	N/A
10	WC LOBBY	N/A	N/A
11	GALLEY	3m²	N/A
12	WC	2m²	1 PERSON
13	WC	2m²	1 PERSON
14	DISABLED WC	3m²	1 PERSON
15	WAREHOUSE 1 STORE 1	6m²	N/A
16	WAREHOUSE 1 STORE 2	16m²	N/A
17	OFFICE 4	23m²	2 PEOPLE
18	MEETING ROOM	39m²	6 PEOPLE+
19	LINK LOBBY	40m²	N/A
20	WAREHOUSE 2	432m²	10 PEOPLE+
21	ELECTRICAL CUPBOARD	4m²	N/A
22	CORRIDOR	N/A	N/A
23	CORRIDOR	N/A	N/A
24	LOBBY	N/A	N/A
25	OFFICE 5	18m²	4 PEOPLE
26	IT ROOM	14m²	N/A
27	OFFICE 6	16m²	2 PEOPLE
28	OFFICE 7	17m²	3 PEOPLE
29	OFFICE 8	35m²	8 PEOPLE
30	OFFICE 9	29m²	6 PEOPLE
31	CORRIDOR	N/A	N/A
32	DISABLED WC	3m²	1 PERSON
33	WC	2m²	1 PERSON
34	WC	2m²	1 PERSON
35	GALLEY	3m²	N/A
36	RECEPTION	19m²	N/A

Revisions	Date	Drawn	Chkd

Client
The Clancy Group

Project
Sunrise Enterprise Park
Ferryboat Lane
Sunderland, SR5 3RX

FACTOR 9 DESIGN
4-6 Denbigh Mews
Pimlico
London
SW1V 2HQ
Phone 02078215650
Email :
email@factor9design.co.uk

Drawing Title
Existing Ground Floor Plan

Status

Scale - unless otherwise stated
1:100 at A1

Drawing Number
16.039 /111

Rev